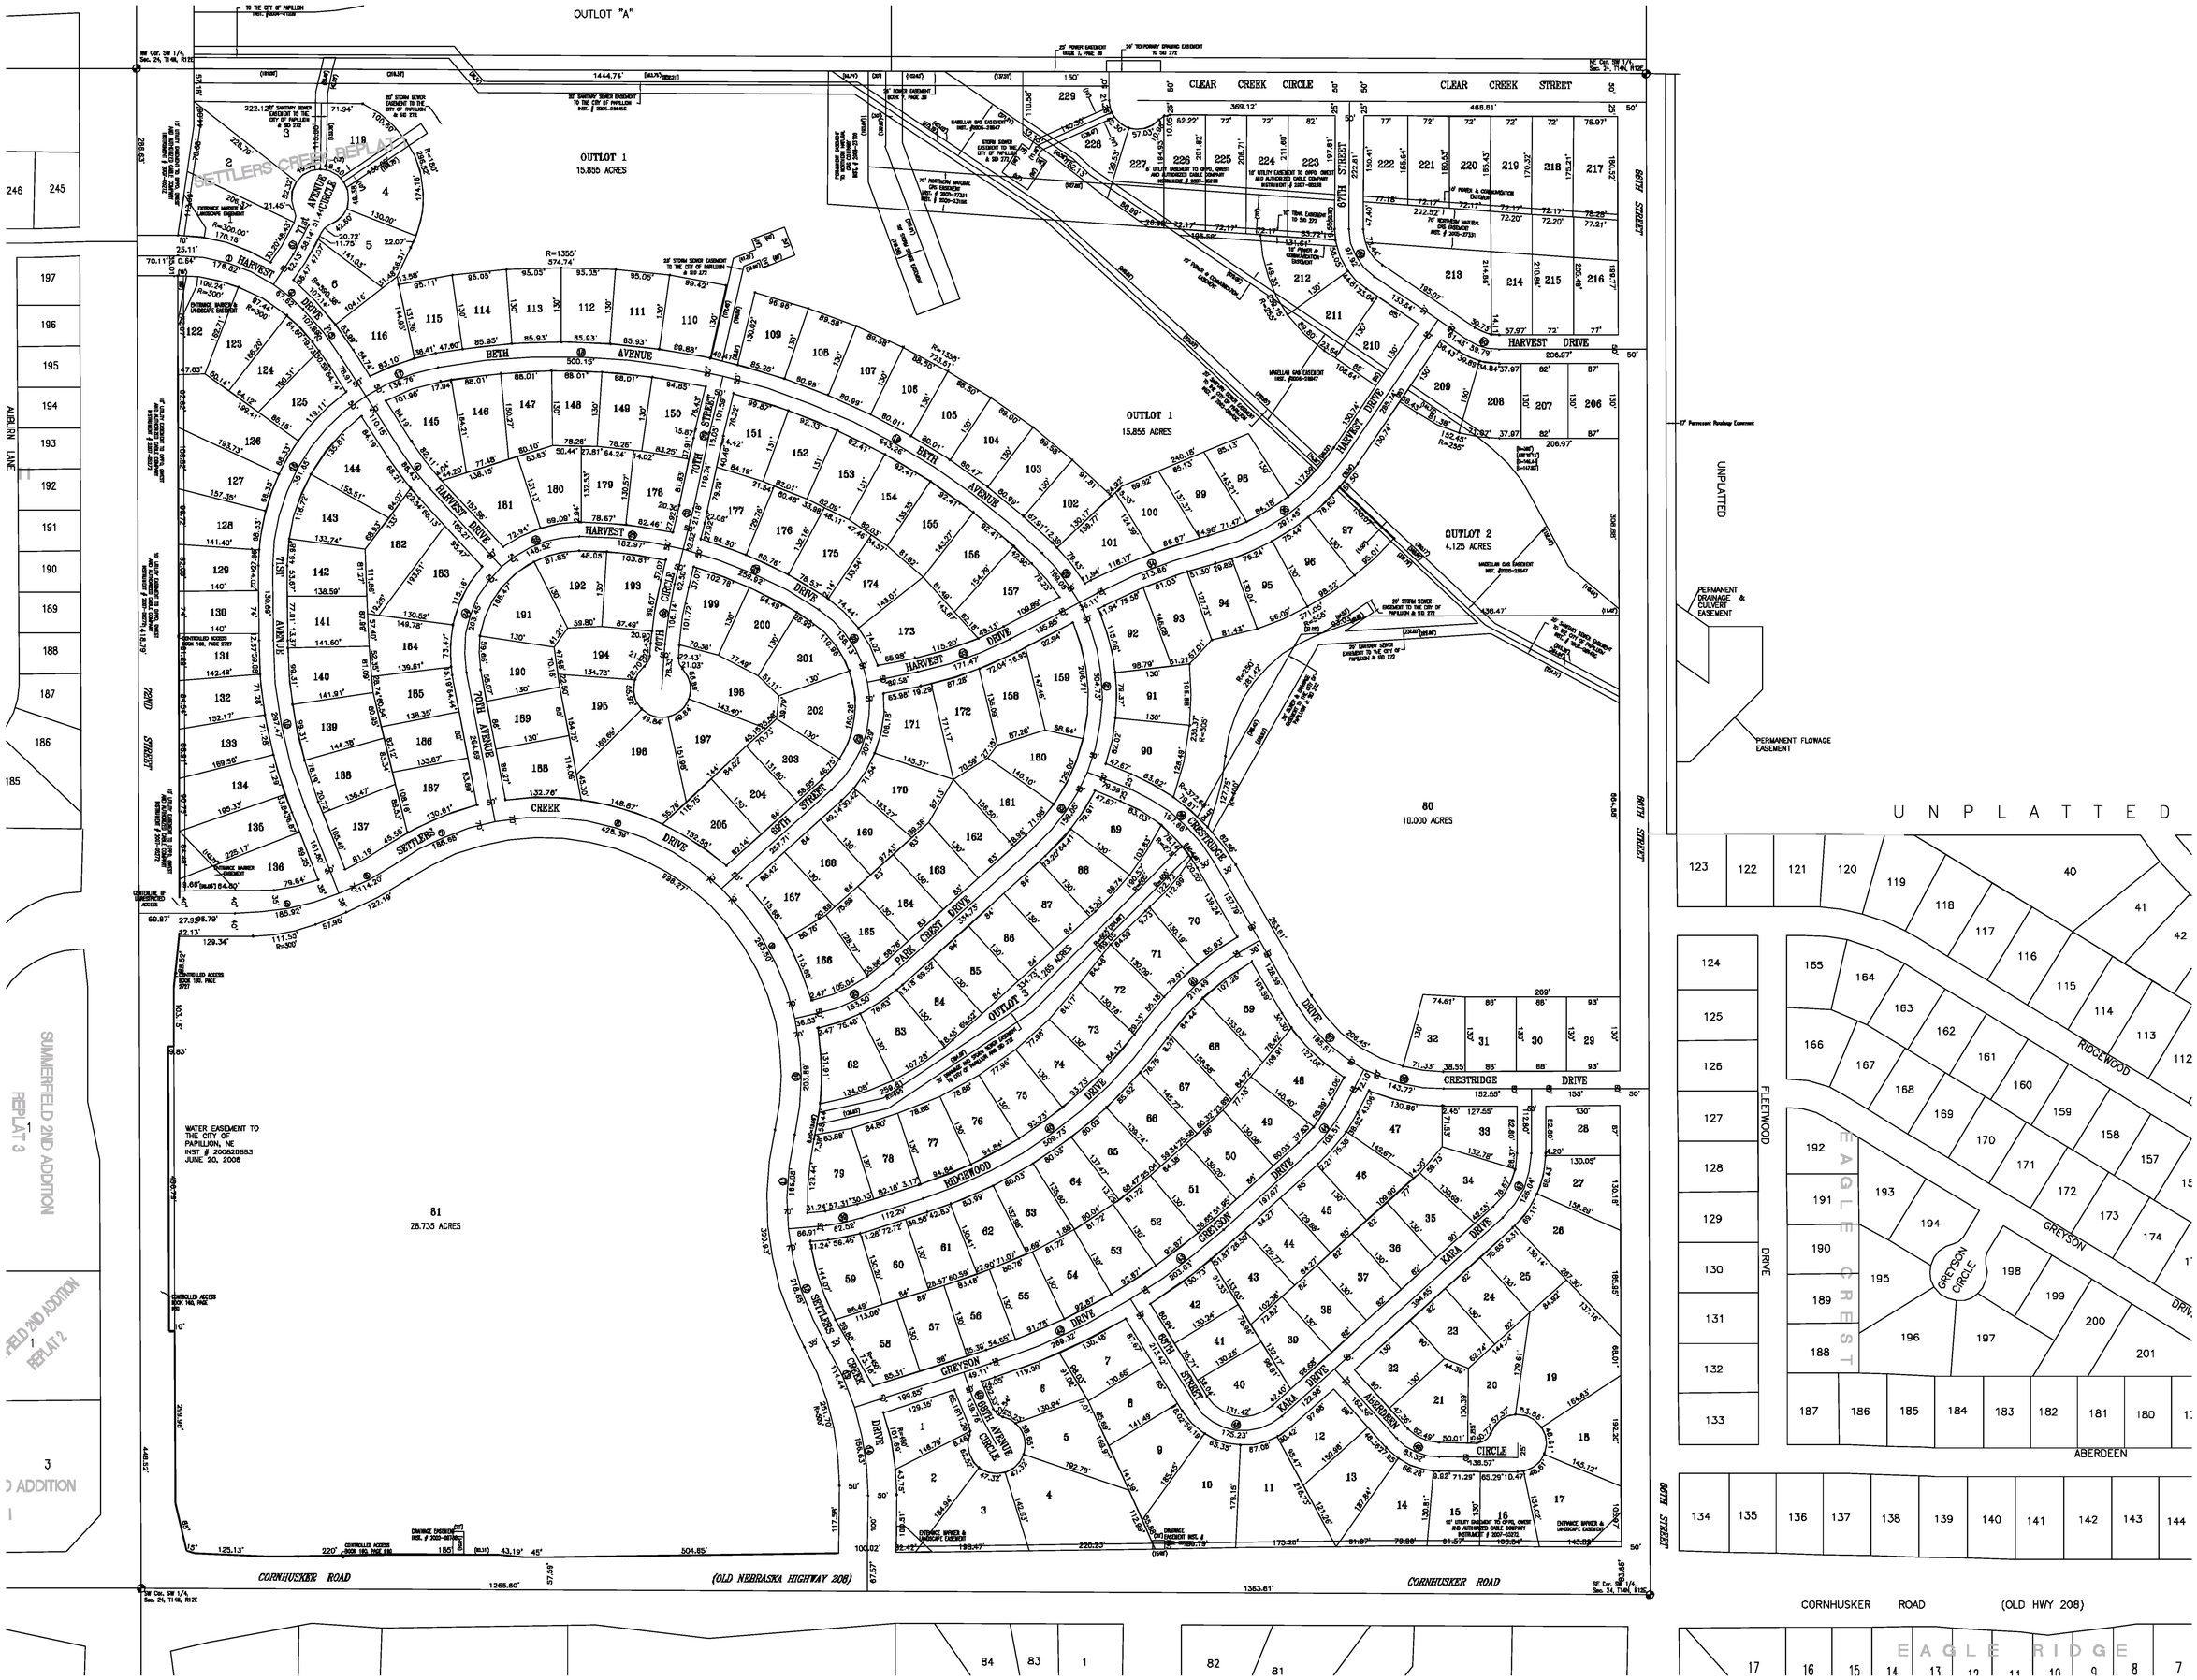
OUTLOT "A"
OUTLOT 1
15.855 ACRES
OUTLOT 1
15.855 ACRES
OUTLOT 2
4.125 ACRES
80
10.000 ACRES
81
28.735 ACRES
CLEAR CREEK CIRCLE
CLEAR CREEK STREET
HARVEST DRIVE
BETH AVENUE
SOUTH STREET
SOUTH AVENUE
SOUTH CIRCLE
SETTLERS CREEK DRIVE
RIDGEWOOD
GREYSON
KARA DRIVE
ABERDEEN
CIRCLE
CRESTRIDGE DRIVE
PARK CREST DRIVE
NORTH AVENUE
NORTH CIRCLE
NORTH STREET
SETTLERS CREEK PLAT
SUMMERFIELD 2ND ADDITION REPLAT 3
SUMMERFIELD 2ND ADDITION REPLAT 2
AUBURN LANE
UNPLATTED
PERMANENT DRAINAGE & CULVERT EASEMENT
PERMANENT FLOWAGE EASEMENT
WATER EASEMENT TO THE CITY OF PAPILLION, NE INST # 2006020683 JUNE 20, 2006
CORNHUSKER ROAD
(OLD NEBRASKA HIGHWAY 208)
CORNHUSKER ROAD
(OLD HWY 208)
EAGLE CREST
EAGLE RIDGE
FLEETWOOD DRIVE
GREYSON CIRCLE